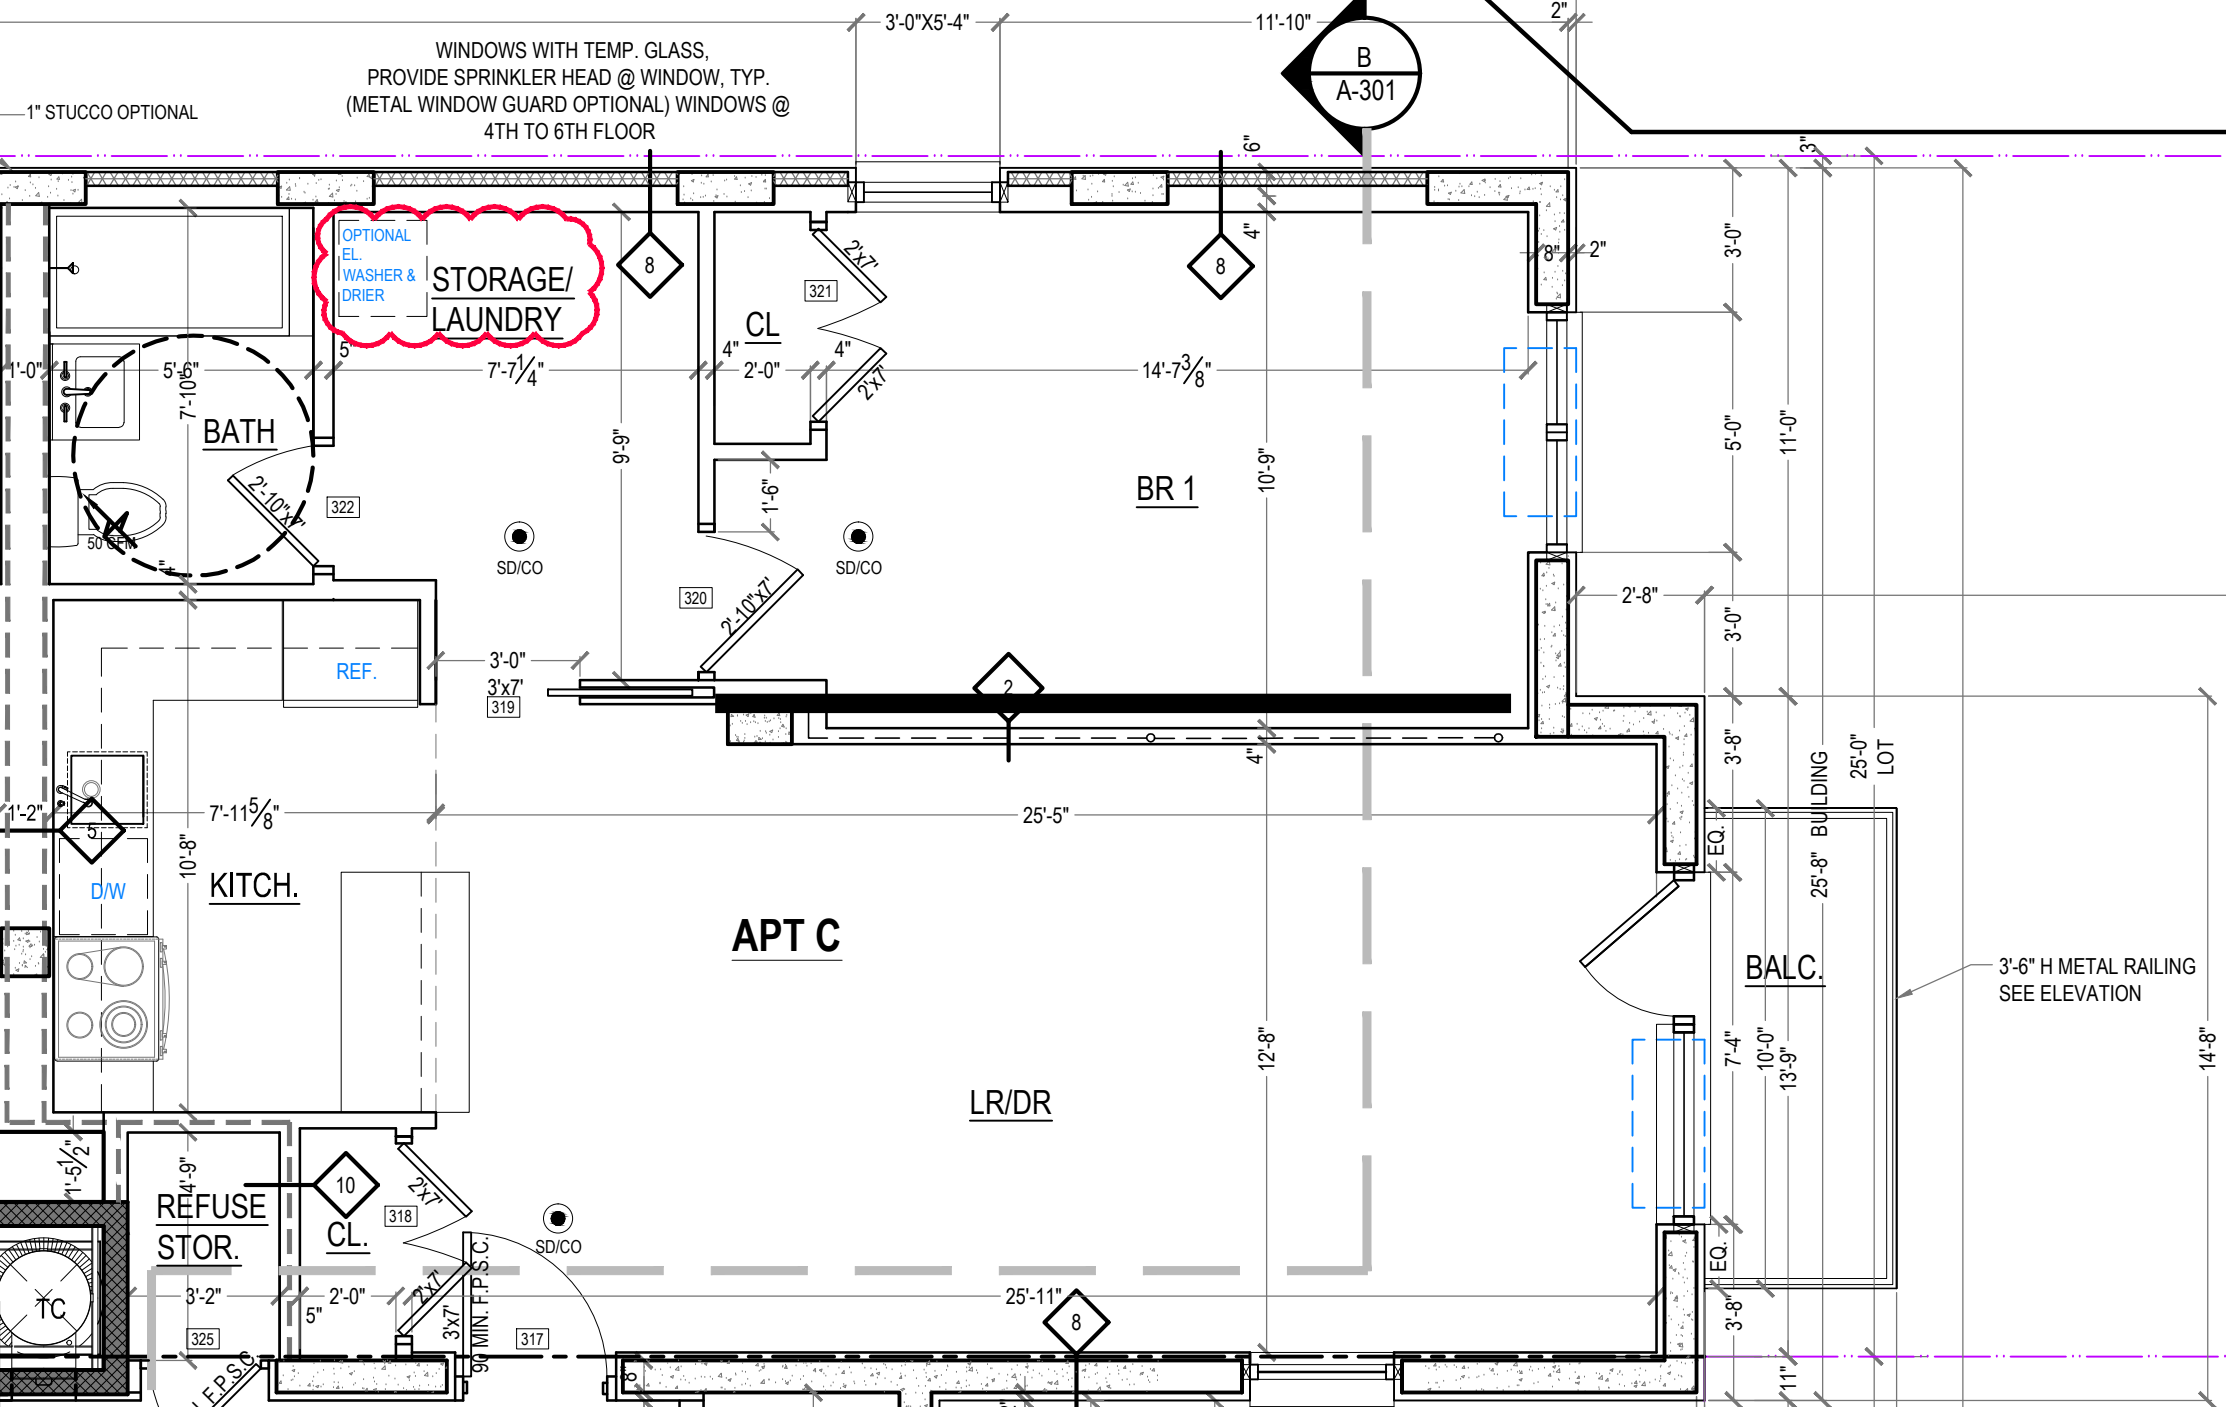
WINDOWS WITH TEMP. GLASS,
PROVIDE SPRINKLER HEAD @ WINDOW, TYP.
(METAL WINDOW GUARD OPTIONAL) WINDOWS @
4TH TO 6TH FLOOR
1" STUCCO OPTIONAL
3'-0"X5'-4"
11'-10"
B
A-301
OPTIONAL
EL.
WASHER &
DRIER
STORAGE/
LAUNDRY
CL
BATH
BR 1
REF.
KITCH.
D/W
APT C
LR/DR
BALC.
REFUSE
STOR.
CL.
TC
SD/CO
3'-6" H METAL RAILING
SEE ELEVATION
25'-8" BUILDING
25'-0"
LOT
EQ.
7'-7¼"
14'-7⅜"
7'-11⅝"
25'-5"
25'-11"
3'-2"
2'-0"
3'-0"
3'x7'
319
320
321
322
325
317
318
2'x7'
2'-10"x7'
90 MIN. F.P.S.C.
50 CFM