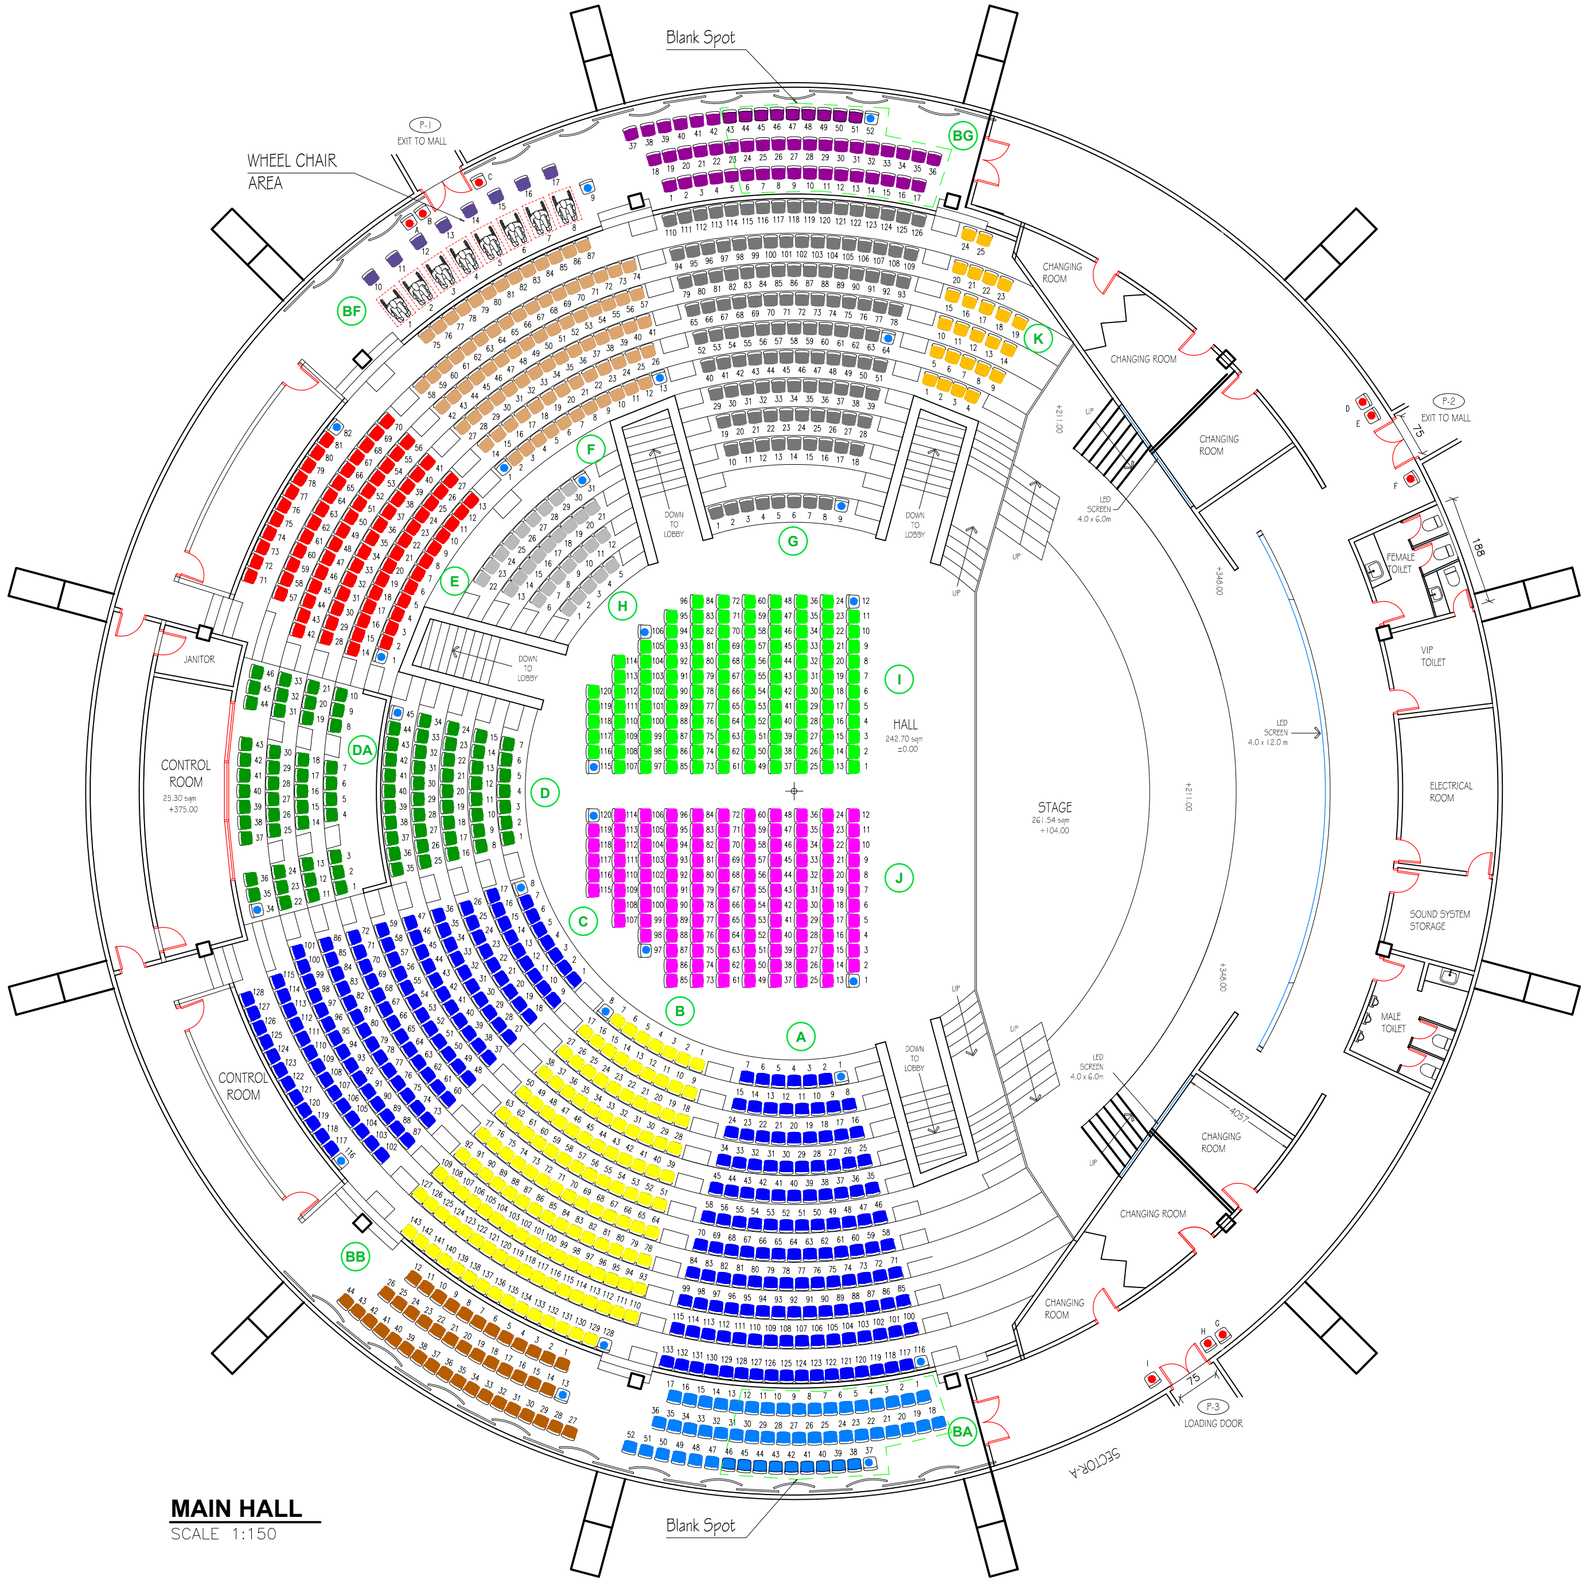


MAIN HALL
SCALE 1:150

SEATING LAYOUT

SECTOR A	=	133 SEATS
SECTOR B	=	143 SEATS
SECTOR C	=	128 SEATS
SECTOR D	=	45 SEATS
SECTOR DA	=	46 SEATS
SECTOR E	=	82 SEATS
SECTOR F	=	87 SEATS
SECTOR G	=	126 SEATS
SECTOR H	=	31 SEATS
SECTOR I	=	120 SEATS
SECTOR J	=	120 SEATS
SECTOR K	=	25 SEATS
BALCONY A	=	52 SEATS
BALCONY B	=	44 SEATS
BALCONY C	=	0 SEATS
BALCONY D	=	0 SEATS
BALCONY E	=	0 SEATS
BALCONY F	=	17 SEATS
(8 WHEEL CHAIR INCLUDED)		
BALCONY G	=	52 SEATS

TOTAL SEATING CAPACITY = **1251 SEATS**

SECTOR		CHAIR NO.
SECTOR A	=	1 & 116
SECTOR B	=	8 & 128
SECTOR C	=	8 & 116
SECTOR D	=	45
SECTOR DA	=	34
SECTOR E	=	1 & 82
SECTOR F	=	1 & 13
SECTOR G	=	9 & 64
SECTOR H	=	31
SECTOR I	=	12,106 & 115
SECTOR J	=	1,97 & 120
SECTOR BA	=	37
SECTOR BB	=	13
SECTOR BF	=	9
SECTOR BG	=	52

LEGEND :

- UG - URUSAN GEDUNG
- K - KEUANGAN
- R - RELAWAN
- TT - TATA TERTIB
- I - INFORMASI
- P3 - P3K
- KURSI TATA TERTIB
- KURSI RODA

Note :

PROGRAM: [redacted]

LOCATION:
BALAI SARBINI
PLAZA SEMANGGI - JAKARTA

TITTLE:
SEATING LAYOUT

Drw By :	GT
Scale:	1:250
Date:	19-01-2015
CAD #:	##-##
Dwg No.	A1.1
	A2